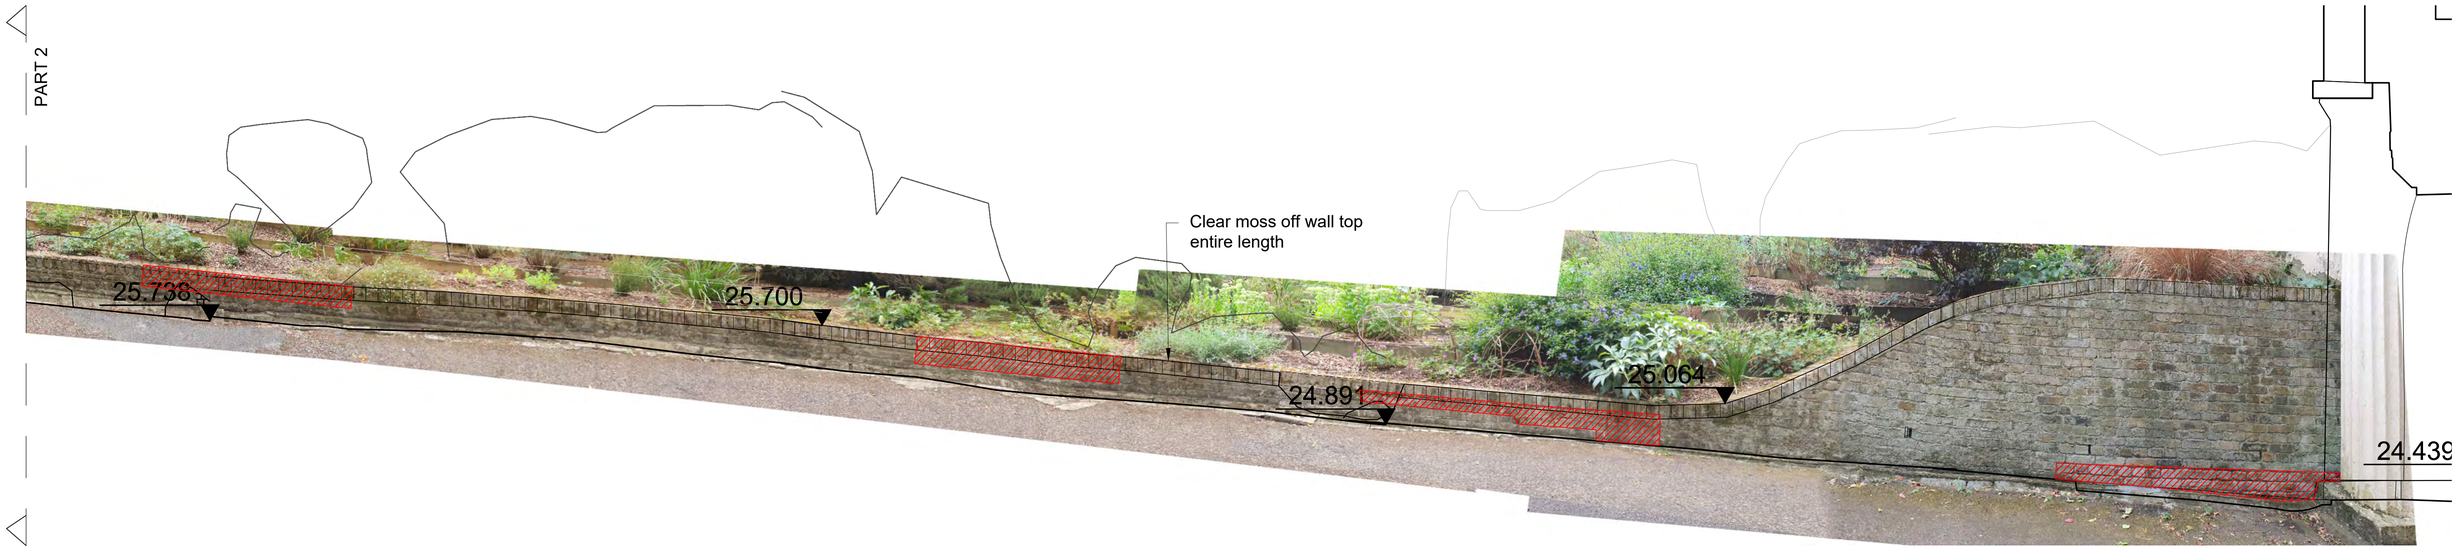

NORTH EAST ELEVATION - Part 1
(Repairs)

NORTH EAST ELEVATION - Part 2
(Repairs)

DRAWING STATUS	NOTES	KEY
S : Survey = Survey	*Do not scale.*	Repoint
O : Outline = Outline/Scheme Drawings for proposals, budgets etc.	*Contractor or subcontractor to check all dimensions on site before building or manufacture.*	Rebed/ Rebuild
D : Development = Final Design drawings for approvals, billing, etc.	*All drawings to be read in conjunction with all other professional drawings and specification.*	
P : Planning = Drawings issued for Planning, Listed Building, or Local Authority Consents	*Based on surveys carried out by :*	
C : Construction = Fully developed drawings issued under instruction for construction		
B : Building Control		
T : Tender		
I : Information only		

General Note:
Clear moss of wall top for entire length using stiff brush and remove all plants growing in wall

0 0.25m 0.5m 0.75m 1m 1.25m 2.5m

REVISIONS

rev	date	notes	chk
A	09/01/23	Issued for Tender	PC

REVISIONS

rev	date	notes	chk

Status: FOR TENDER

Project: Nursemaids' Tunnel
261 CENT

Title: AS PROPOSED
North East Wall Elevations - Repairs

Scale@A1:	Scale@A3:	Drawn:	Checked:
1:25	1:50	HT	PC

Project Ref:	Dwg no:	Revision:	Created:
261 CENT 117		A	03/08/22

PEREGRINE BRYANT
ARCHITECTURE & BUILDING CONSERVATION
The Courtyard, Fulham Palace, Bishop's Avenue, London. SW6 6EA
T:020 7384 2111 F:020 7384 2112 E:info@peregrine-bryant.co.uk

y:\01 projects\261 cent nursemaids tunnel\50 drawings\03 drawing layout sheets\261 cent pr elevations - Printed - 16/01/2023 16:46:04 by: Helena Tunbridge