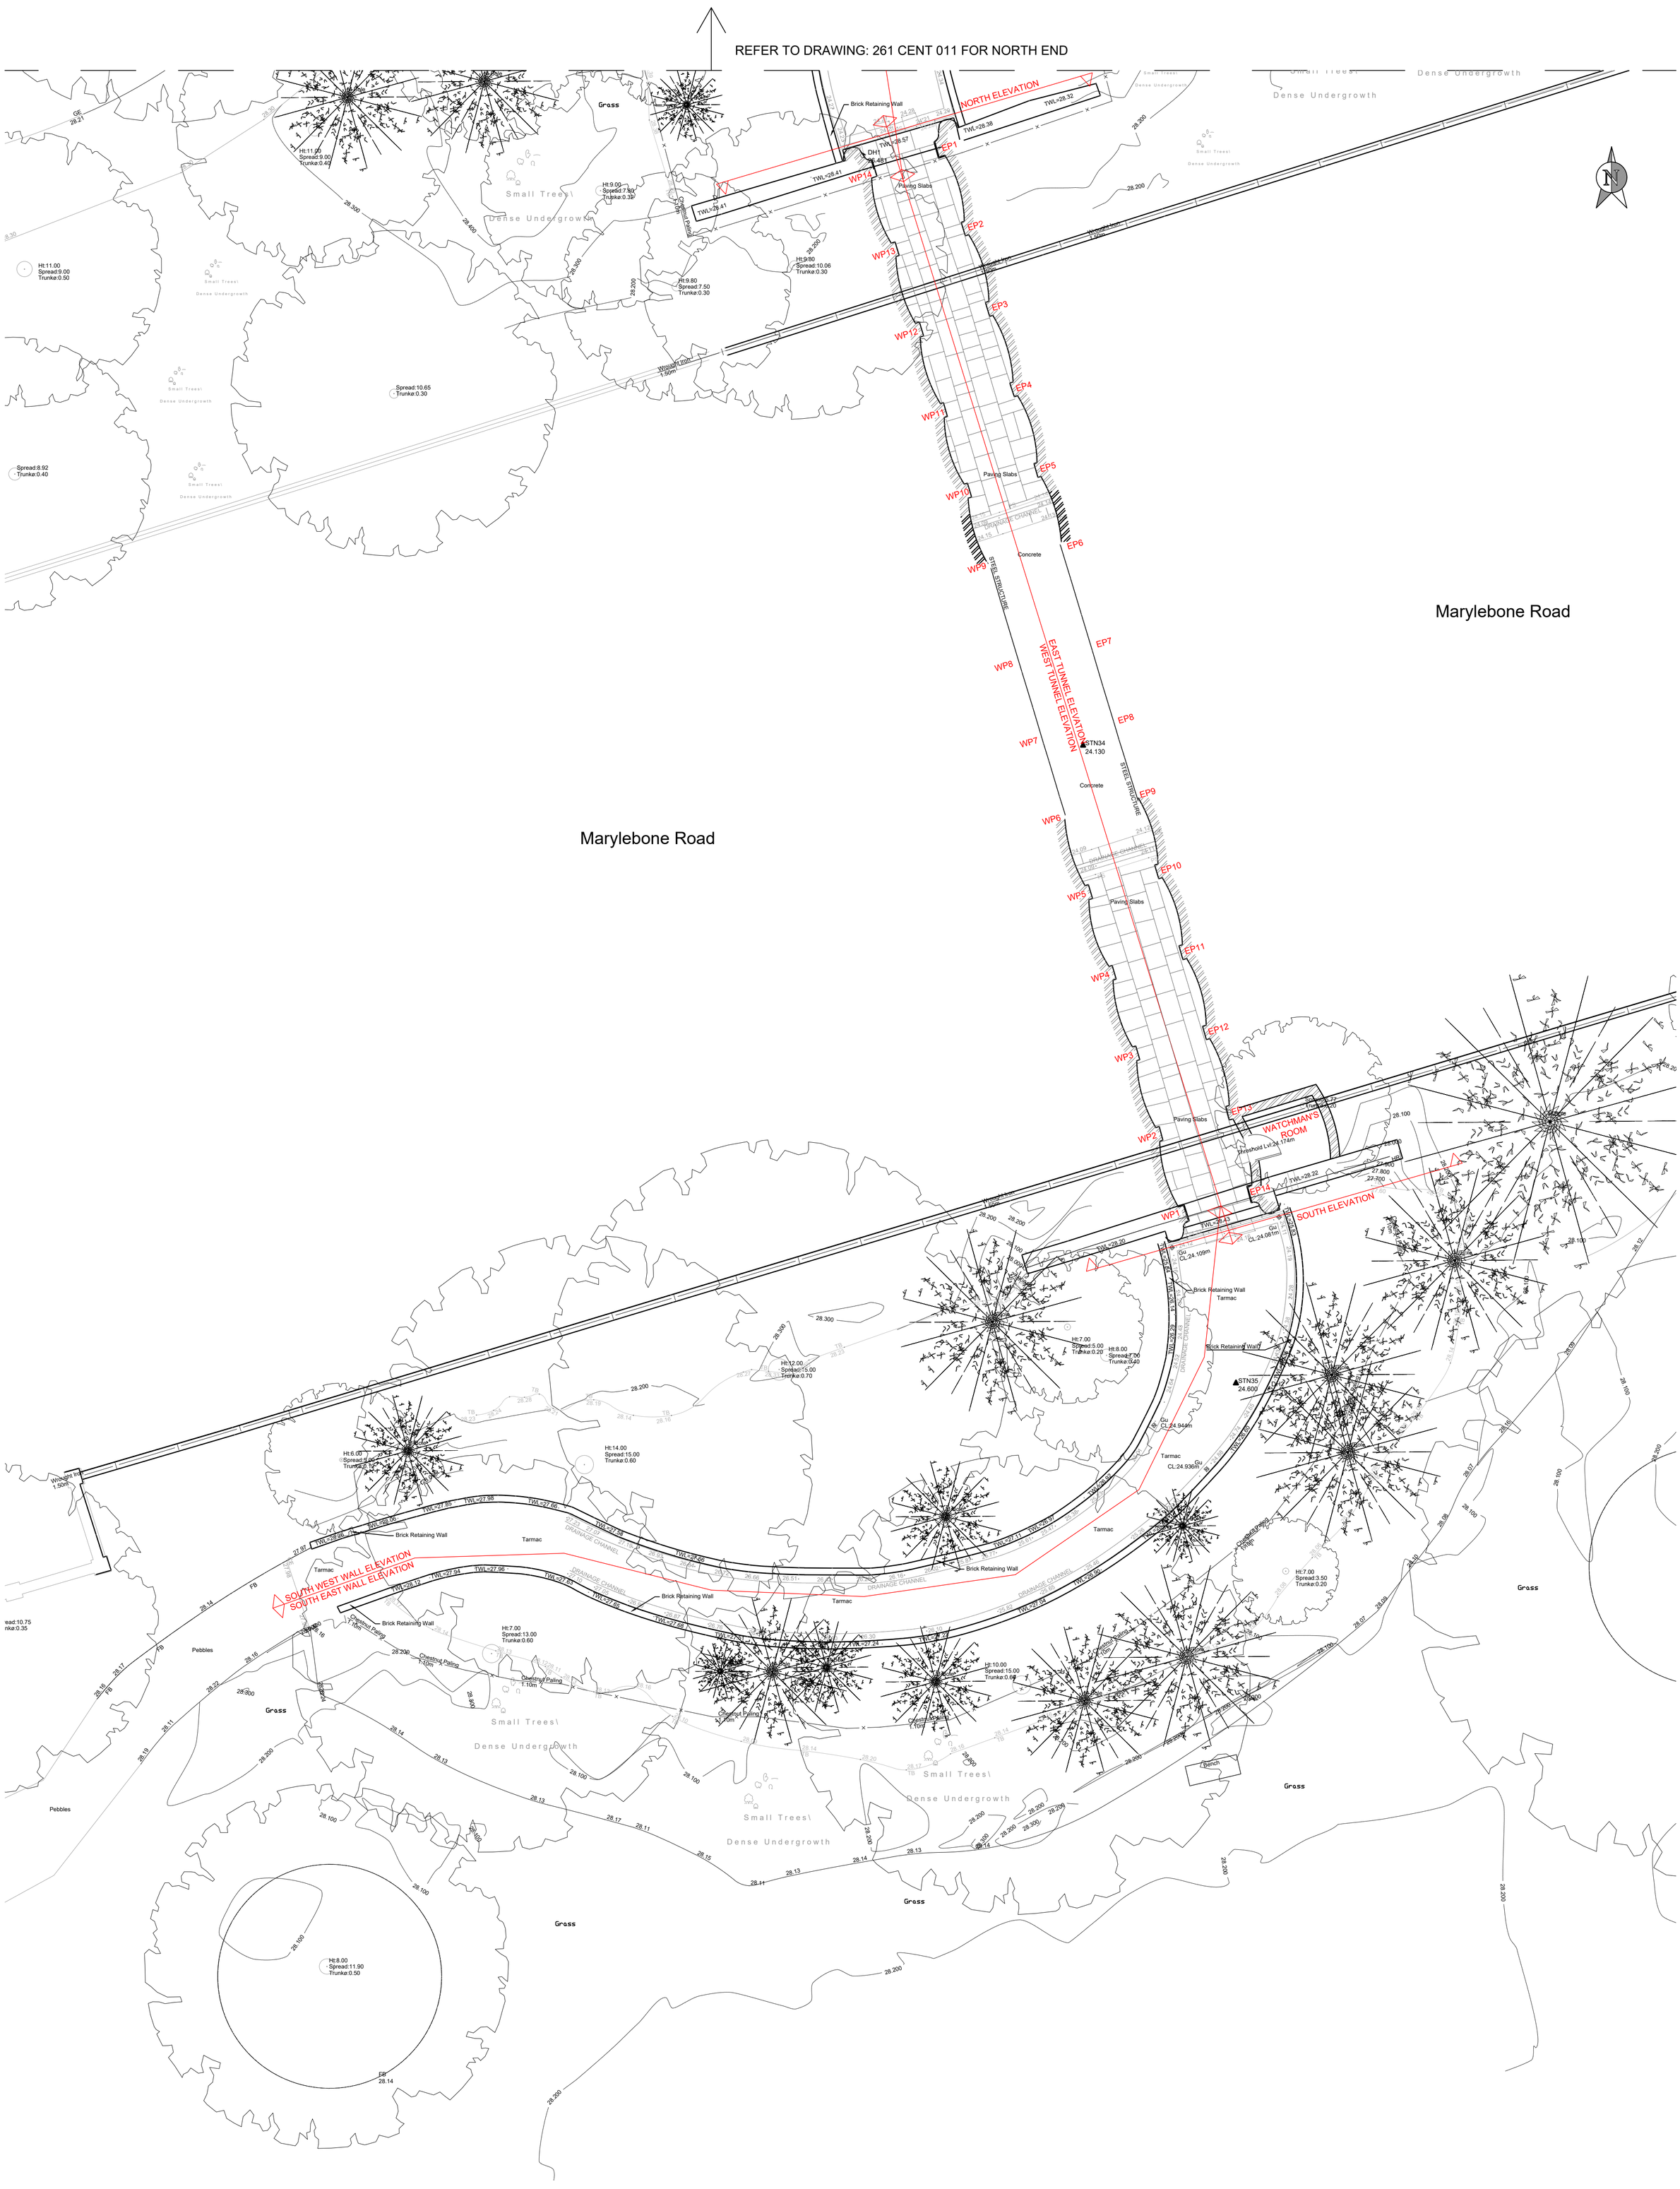

DRAWING STATUS

S : Survey = Survey
O : Outline = Outline/Scheme Drawings for proposals, budgets etc.
D : Development = Final Design drawings for approvals, billing, etc.
P : Planning = Drawings issued for Planning, Listed Building, or Local Authority Consents
C : Construction = Fully developed drawings issued under instruction for construction
B : Building Control
T : Tender
I : Information only

NOTES

Do not scale.
Contractor or subcontractor to check all dimensions on site before building or manufacture.
All drawings to be read in conjunction with all other professional drawings and specification.
Based on surveys carried out by :

KEY

0 1m 2m 3m 4m 5m 10m

REVISIONS

rev	date	notes	chk
A	09/01/23	Issued For Tender	PC

REVISIONS

rev	date	notes	chk

Status: FOR TENDER

Project: Nursemaids' Tunnel
261 - CENT

Title: AS EXISTING Ground Plan South End

Scale@A1:	Scale@A3:
1:100	1:200
Drawn: HT	Checked: PC
Revision: A	Created: 03/08/22

Project Ref: 261 CENT 010
Dwg no:

PEREGRINE BRYANT
ARCHITECTURE & BUILDING CONSERVATION
The Courtyard, Fulham Palace, Bishop's Avenue, London. SW6 6EA
T:020 7384 2111 F:020 7384 2112 E:info@peregrine-bryant.co.uk